


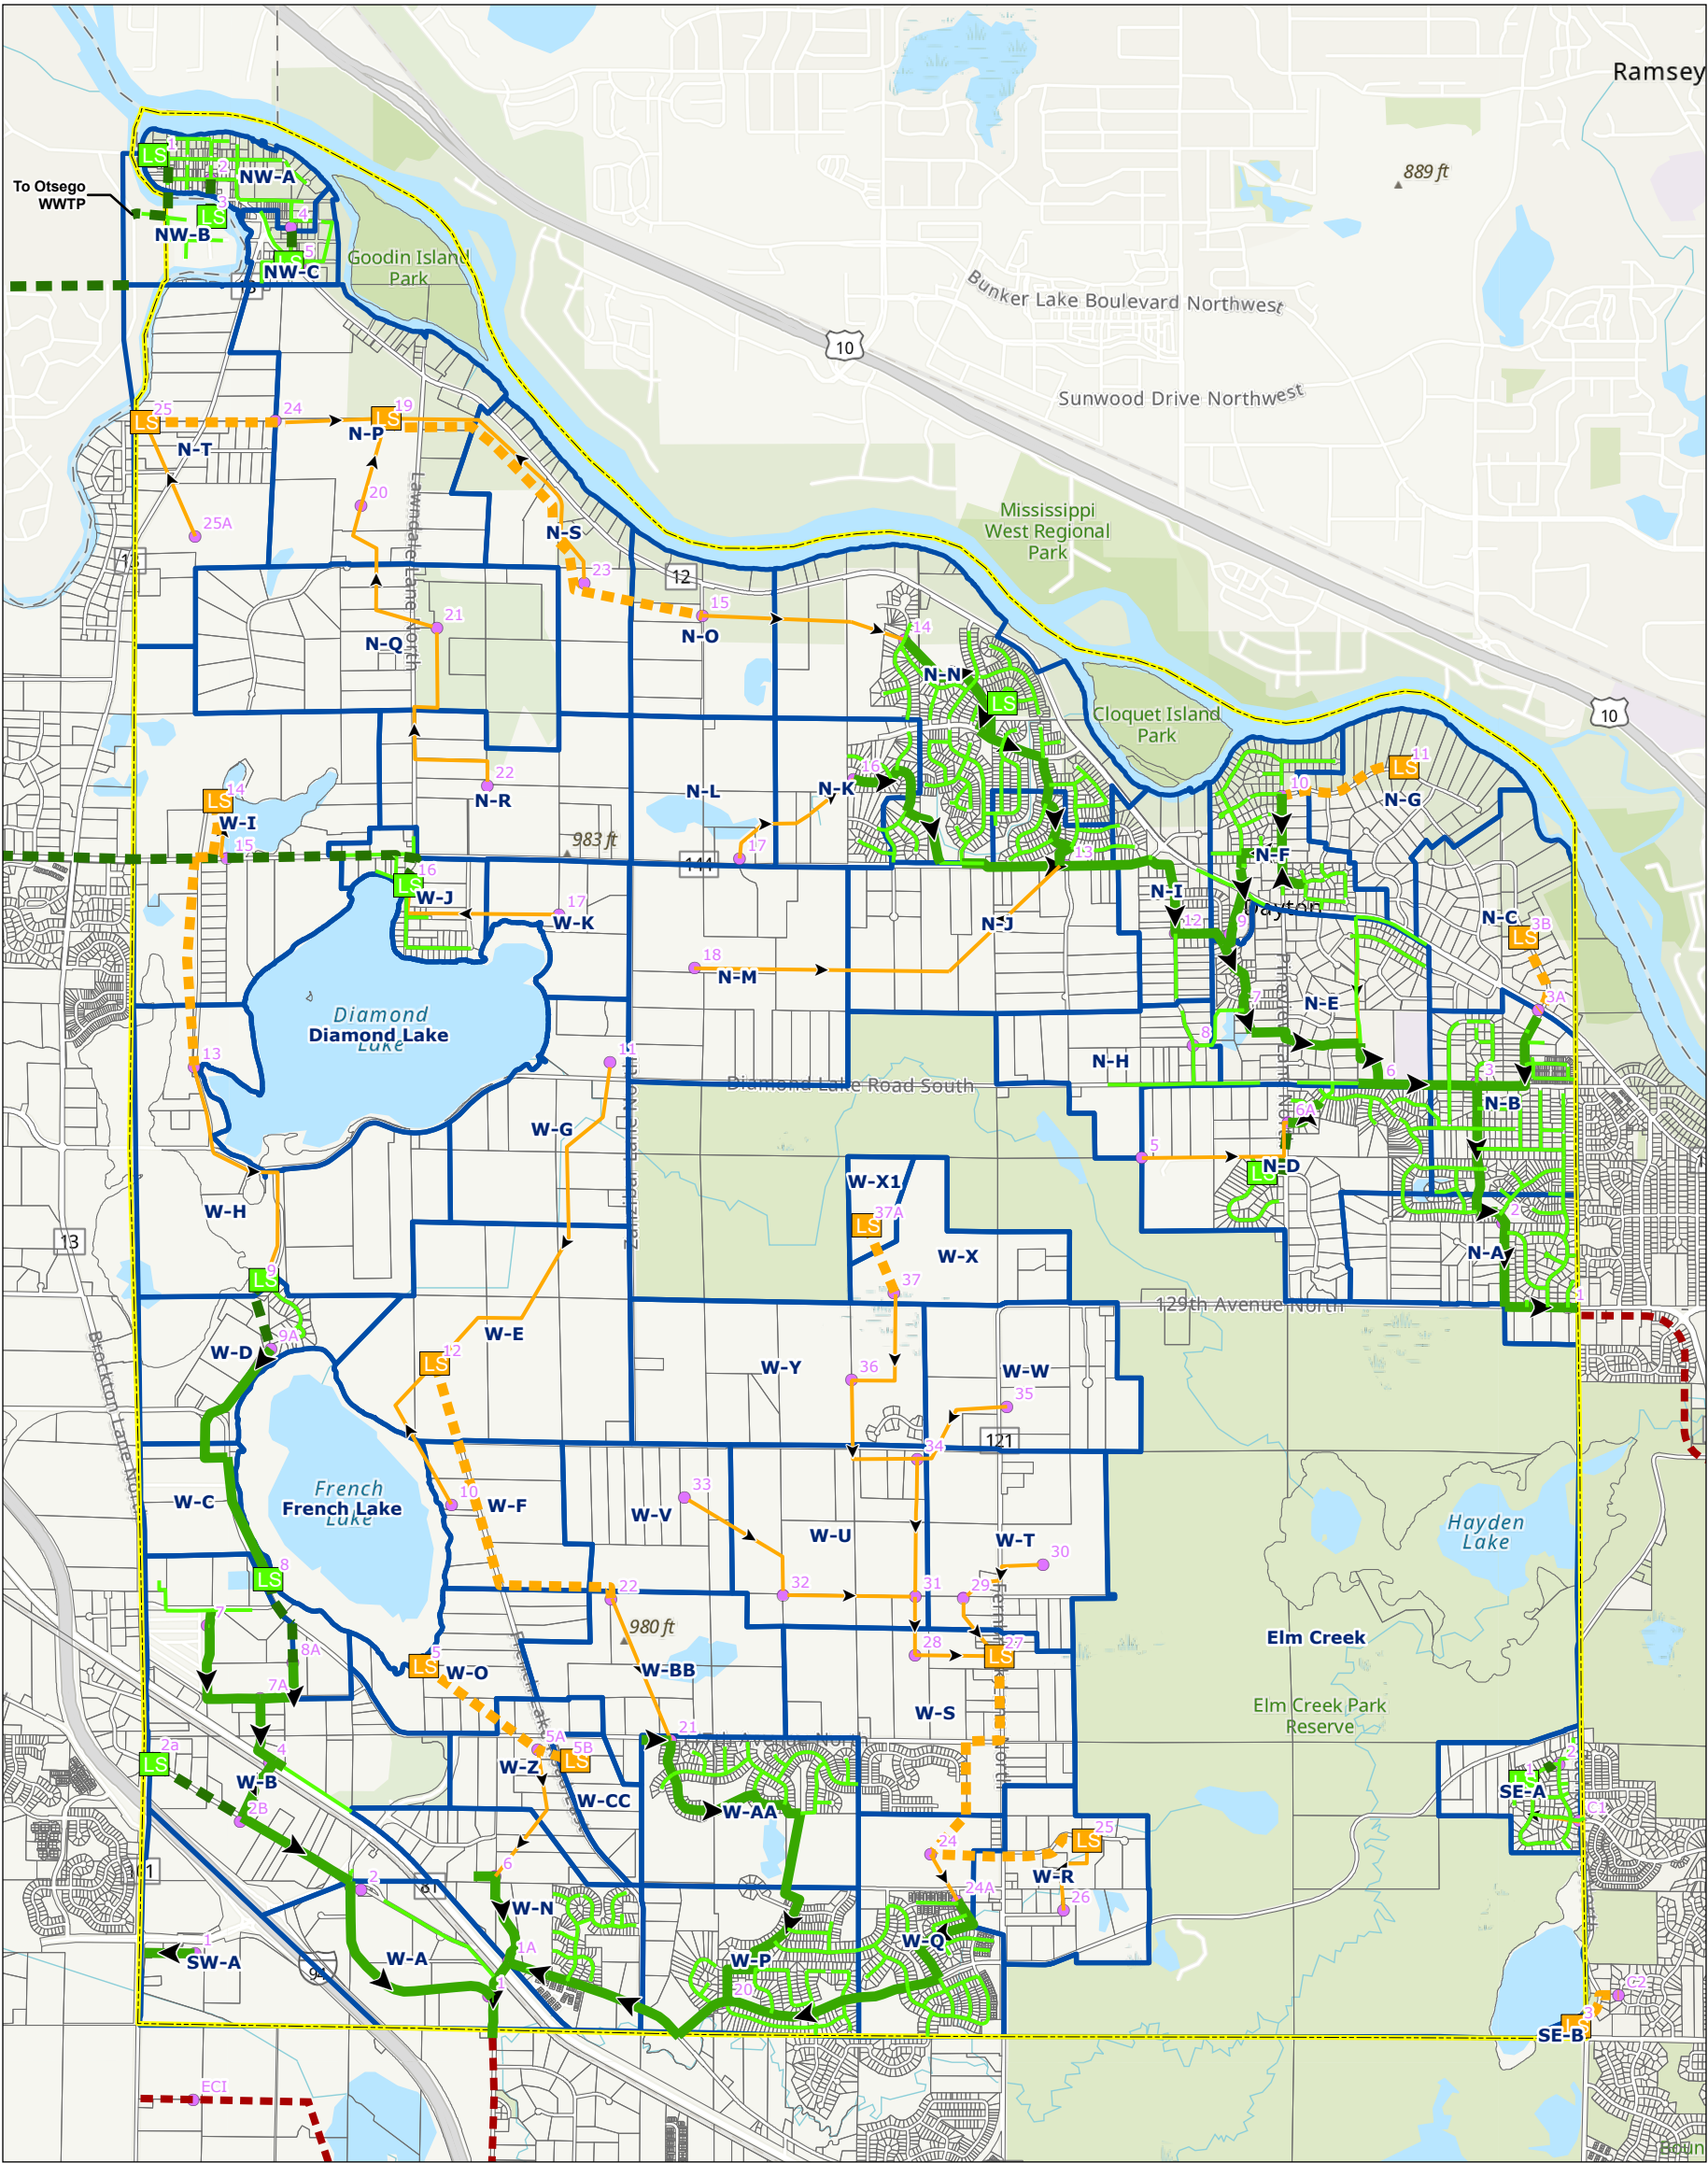

- Legend**
- Municipal_Boundary
 - Subdistrict Boundary
 - Point Designation

Ultimate Buildout Sewer

- Existing Trunk Sanitary Sewer
- Existing Gravity Sanitary Sewer
- Proposed Trunk Sanitary Sewer
- Existing Forcemain
- Proposed Forcemain
- MCES Interceptor
- Existing Lift Station
- Proposed Lift Station
- Parcels

0 1,600 3,200 Feet
(At original document size of 11x17)
1:38,400



Project Location
Dayton, Hennepin Co., MN

Prepared by TAW on 2025-08-06

Client/Project
City of Dayton
Ultimate Trunk Sanitary Sewer

Figure No.
1
Title
Ultimate Trunk Sanitary Sewer

Notes
1. Coordinate System: NAD 1983 HARN Adj MN Hennepin Feet
2. Data Sources: Hennepin County, ESRI
3. Background: ESRI World Topographic Map