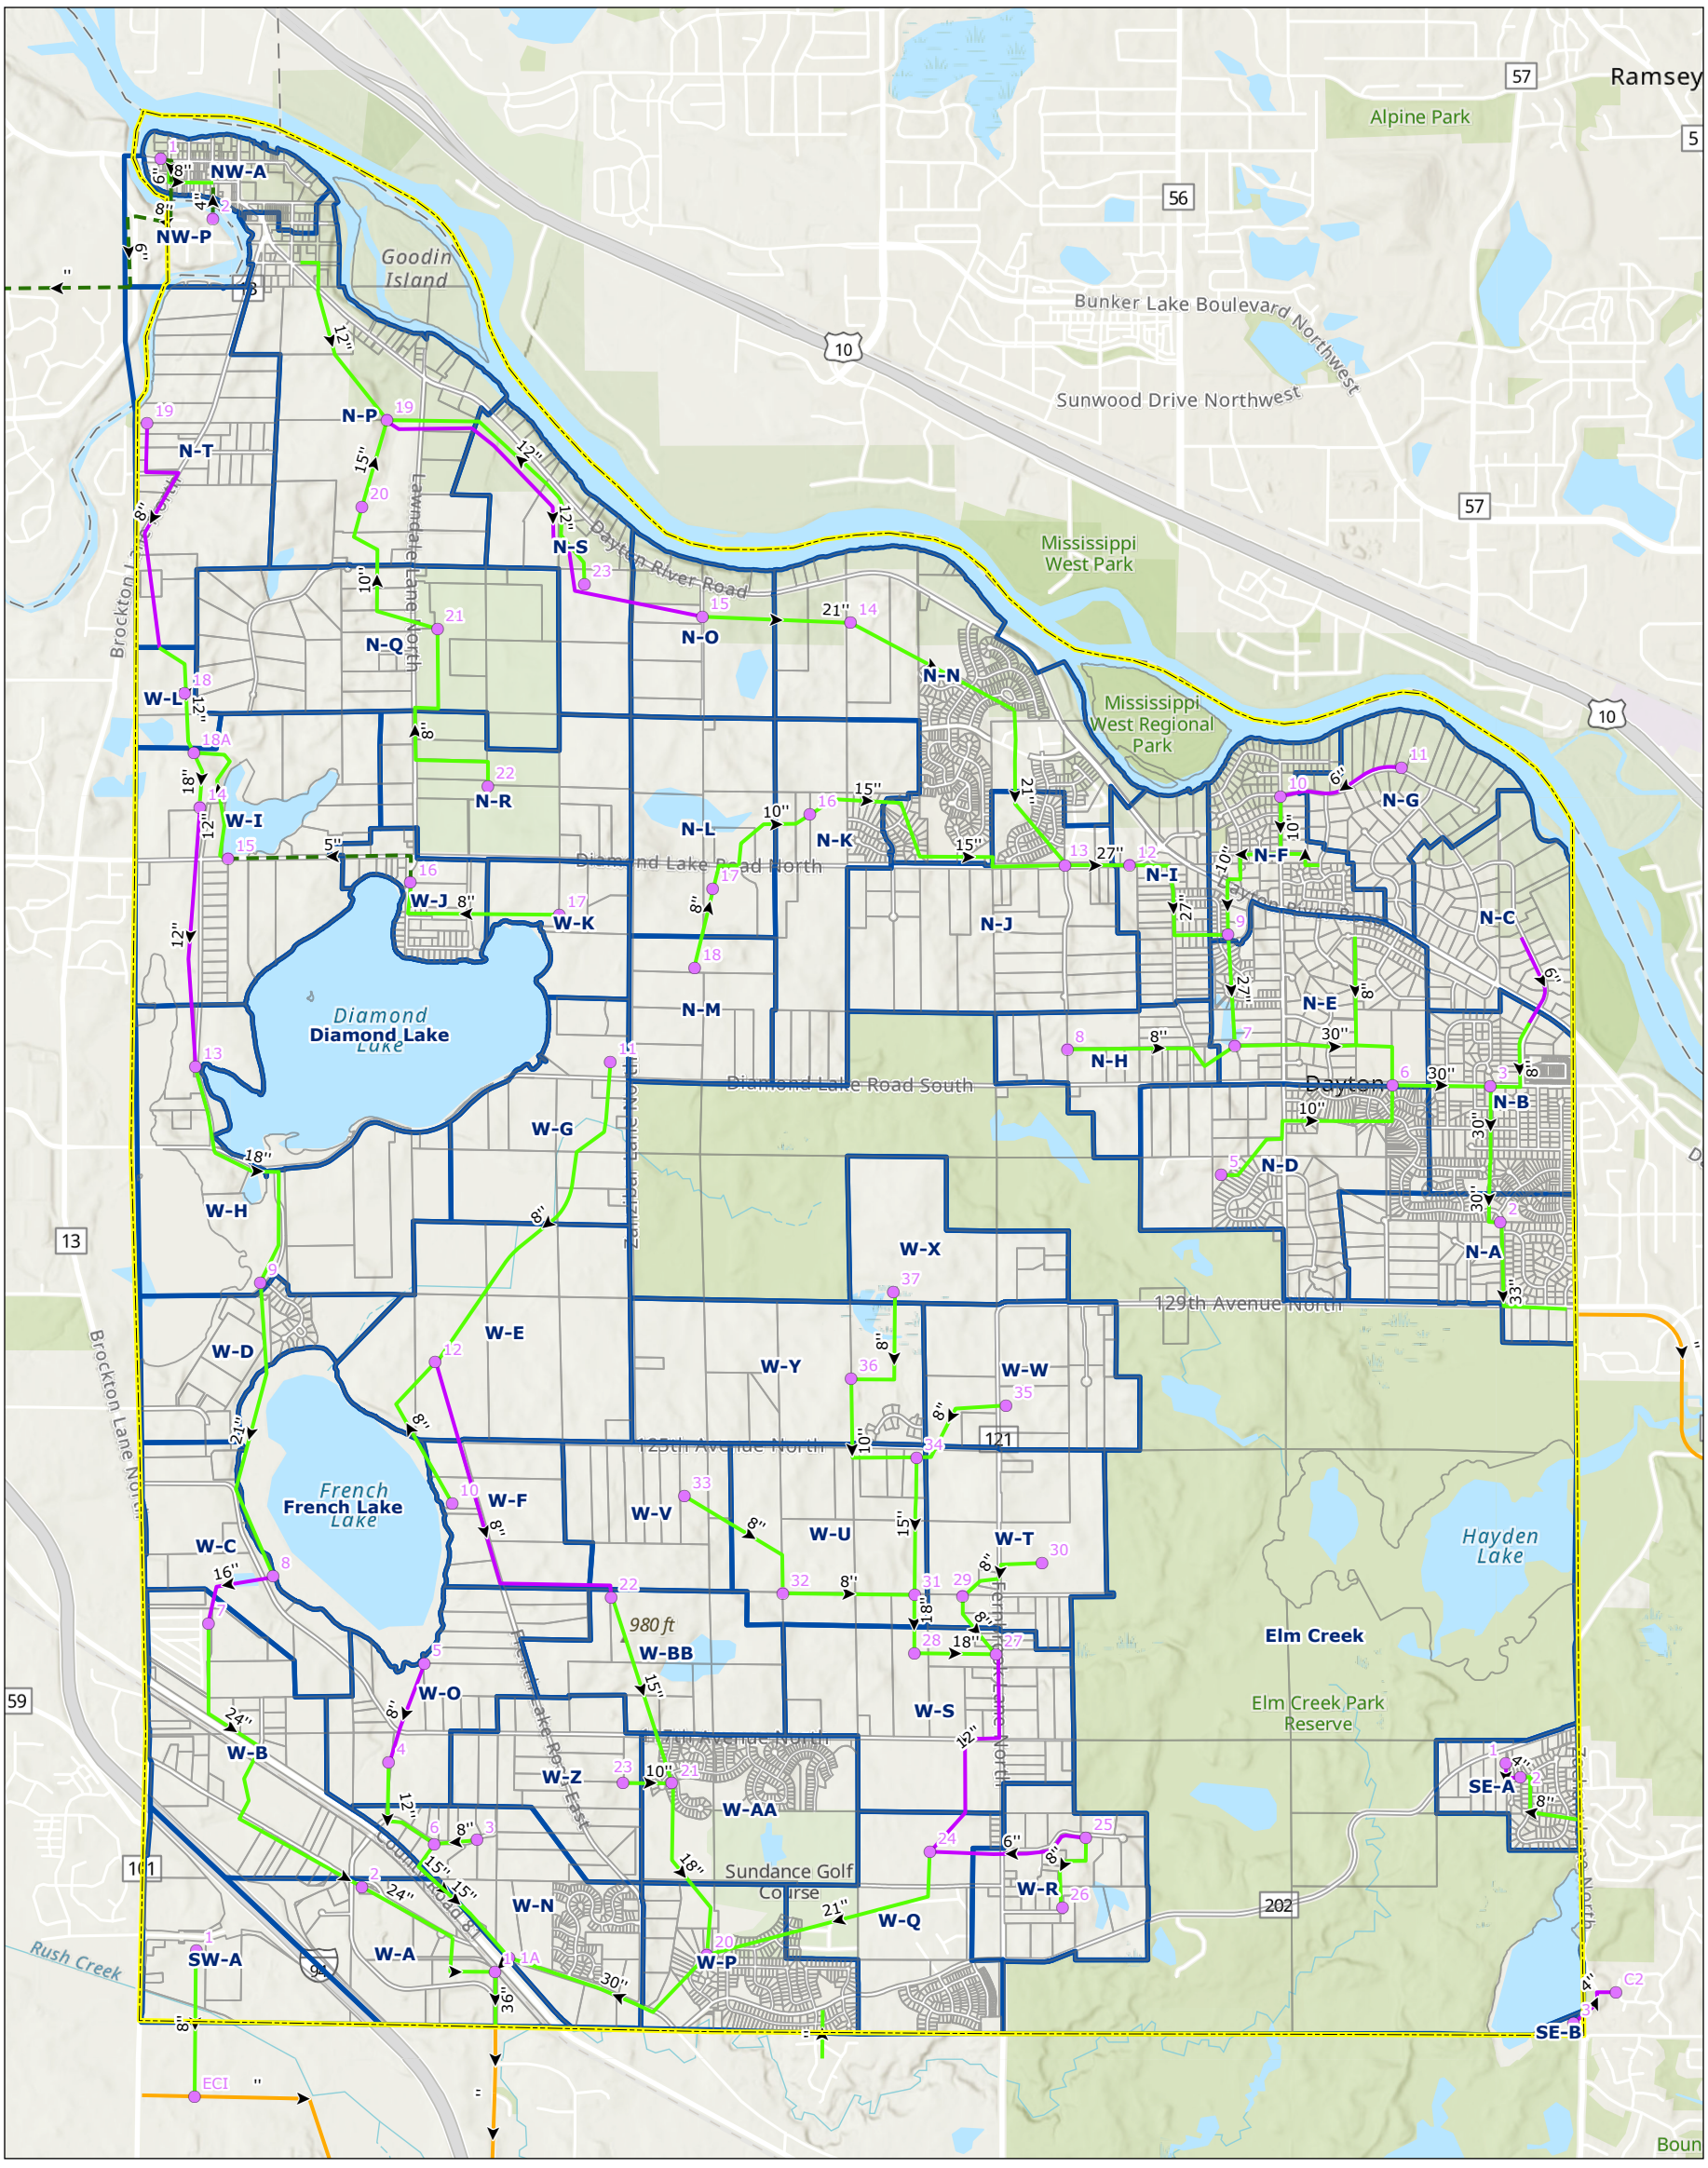

Legend

- Municipal_Boundary
- Subdistrict Boundary
- Point Designation
- MCES Interceptor
- Existing Forcemain
- Proposed City Sewer
- Proposed Forcemain
- Parcels

0 1,600 3,200 Feet

(At original document size of 11x17)
1:38,400

N

Stantec

Project Location
Dayton, Hennepin Co., MN

Prepared by JCS on 2022-09-16

Client/Project
City of Dayton
Ultimate Trunk Sanitary Sewer

Figure No.
1

Title
Ultimate Trunk Sanitary Sewer

Notes
1. Coordinate System: NAD 1983 HARN Adj MN Hennepin Feet
2. Data Sources: Hennepin County, ESRI
3. Background: ESRI Worl Topographic Map

V:\2277\resource\gis\Dayton\pro\UtilityMapping\UtilityMapping.aprx Revised: 2022-09-16 By: jshuck

Disclaimer: This document has been prepared based on information provided by others as cited in the Notes section. Stantec has not verified the accuracy and/or completeness of this information and shall not be responsible for any errors or omissions which may be incorporated herein as a result. Stantec assumes no responsibility for data supplied in electronic format, and the recipient accepts full responsibility for verifying the accuracy and completeness of the data.